2 BHK FLAT RERA CARPET AREA 64.85 SQ.MTS i.e. 698 SQ.FT.
DECK 5.28 SQ.MTS i.e. 57 SQ.FT.

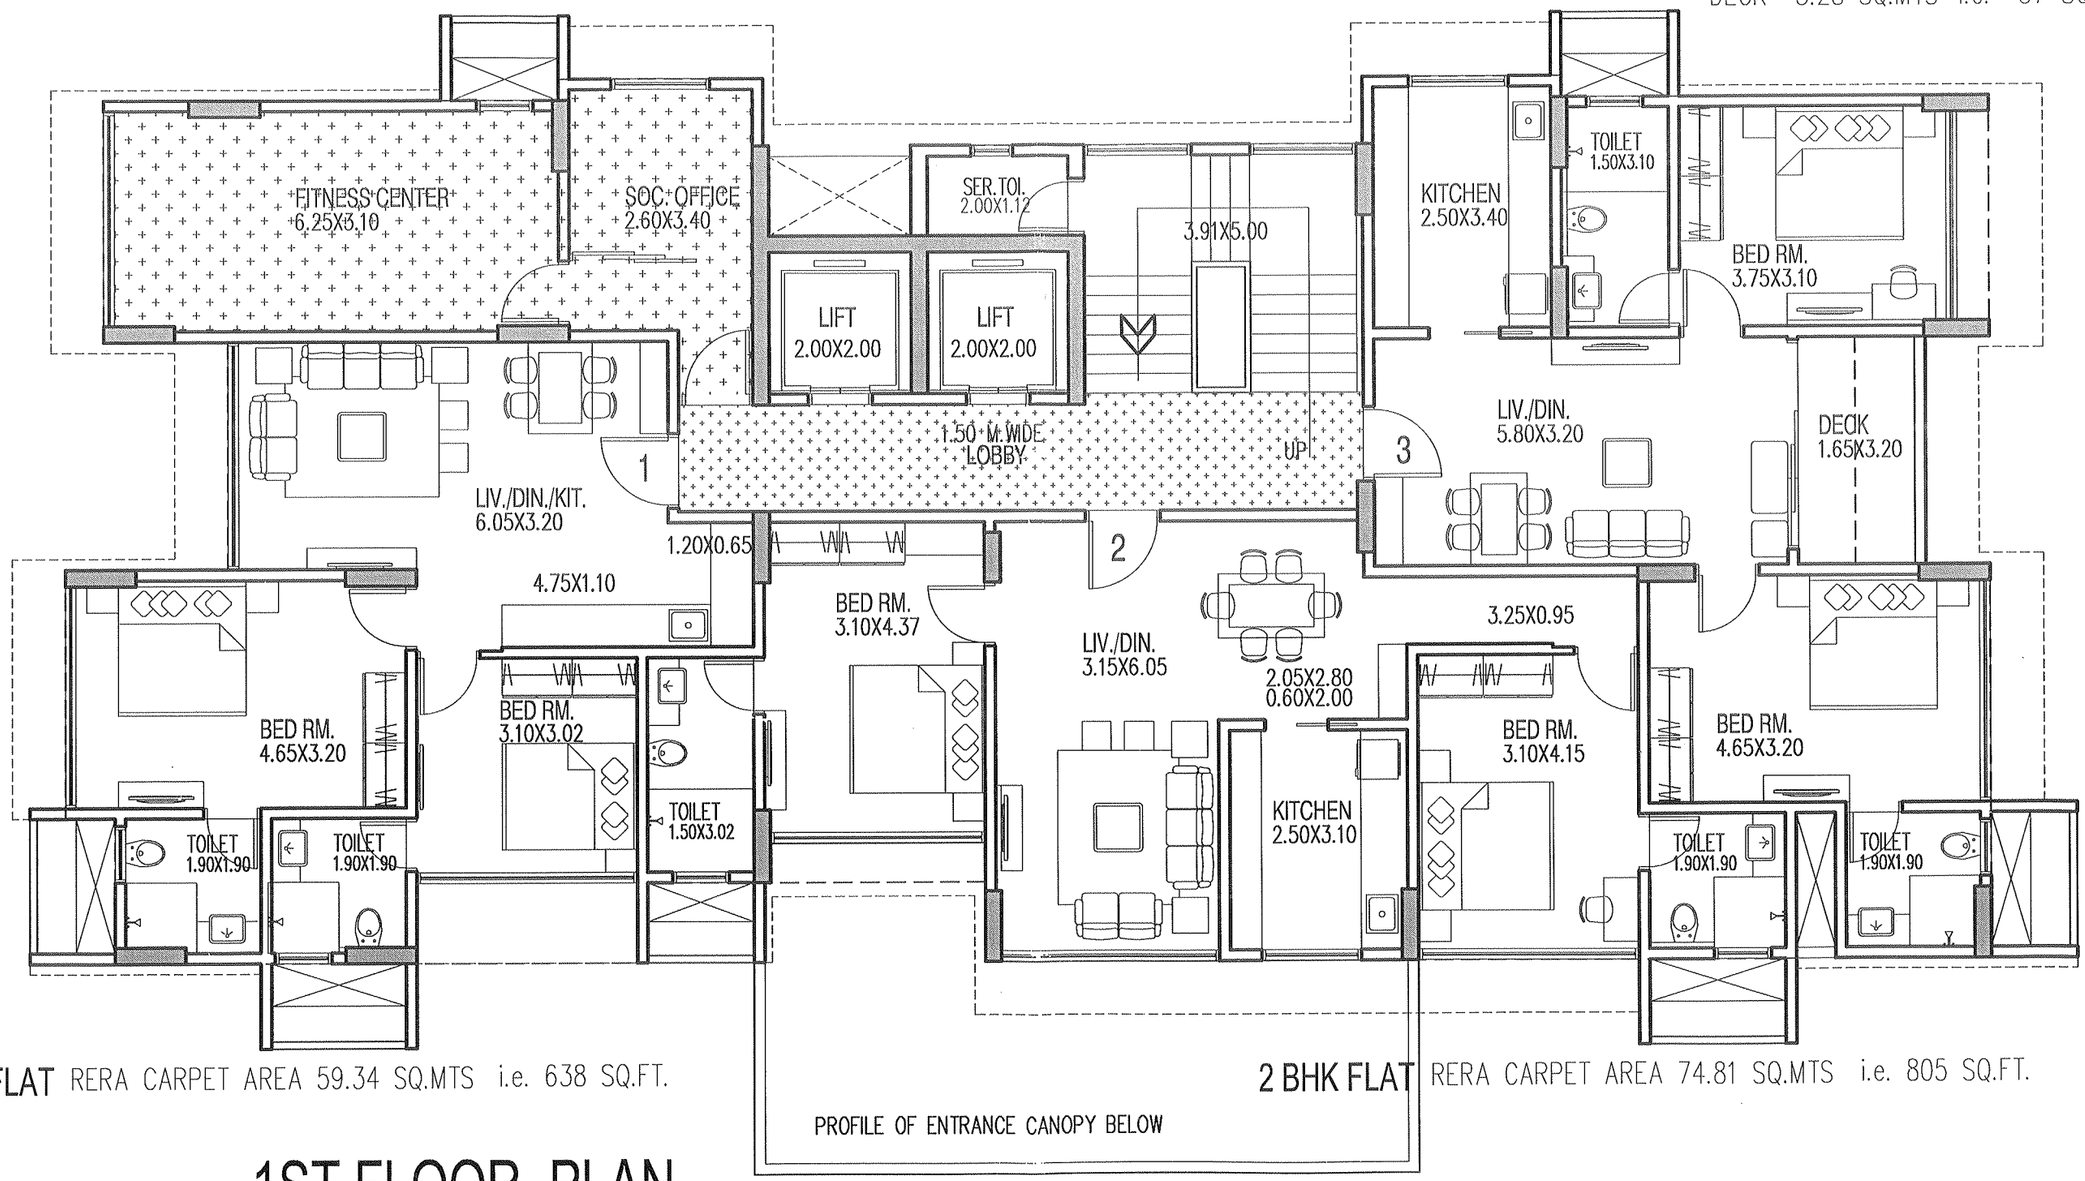

2 BHK FLAT RERA CARPET AREA 59.34 SQ.MTS i.e. 638 SQ.FT.

2 BHK FLAT RERA CARPET AREA 74.81 SQ.MTS i.e. 805 SQ.FT.

1ST FLOOR PLAN

2

PLAN AS PER BMC - 16-04-2026

NORTH / WEST / EAST / SOUTH

DRG. NO.	:	
DATE	:	20-11-2025
SCALE	:	1 : 100
DRN. BY.	:	

Jeanne Cottage

PROPOSED BUILDING ON C.T.S. NO. C/400 ON ST. PAULS ROAD, BANDRA - WEST, MUMBAI.

DEVELOPERS
TRISONS BUILDERS
'ALSID', 34, ST. ANDREW'S ROAD, BANDRA- WEST, MUMBAI - 400 0 50.

3 BHK FLAT RERA CARPET AREA 95.91 SQ.MTS i.e. 1032 SQ.FT.

4 BHK FLAT RERA CARPET AREA 146.24 SQ.MTS i.e. 1574 SQ.FT.

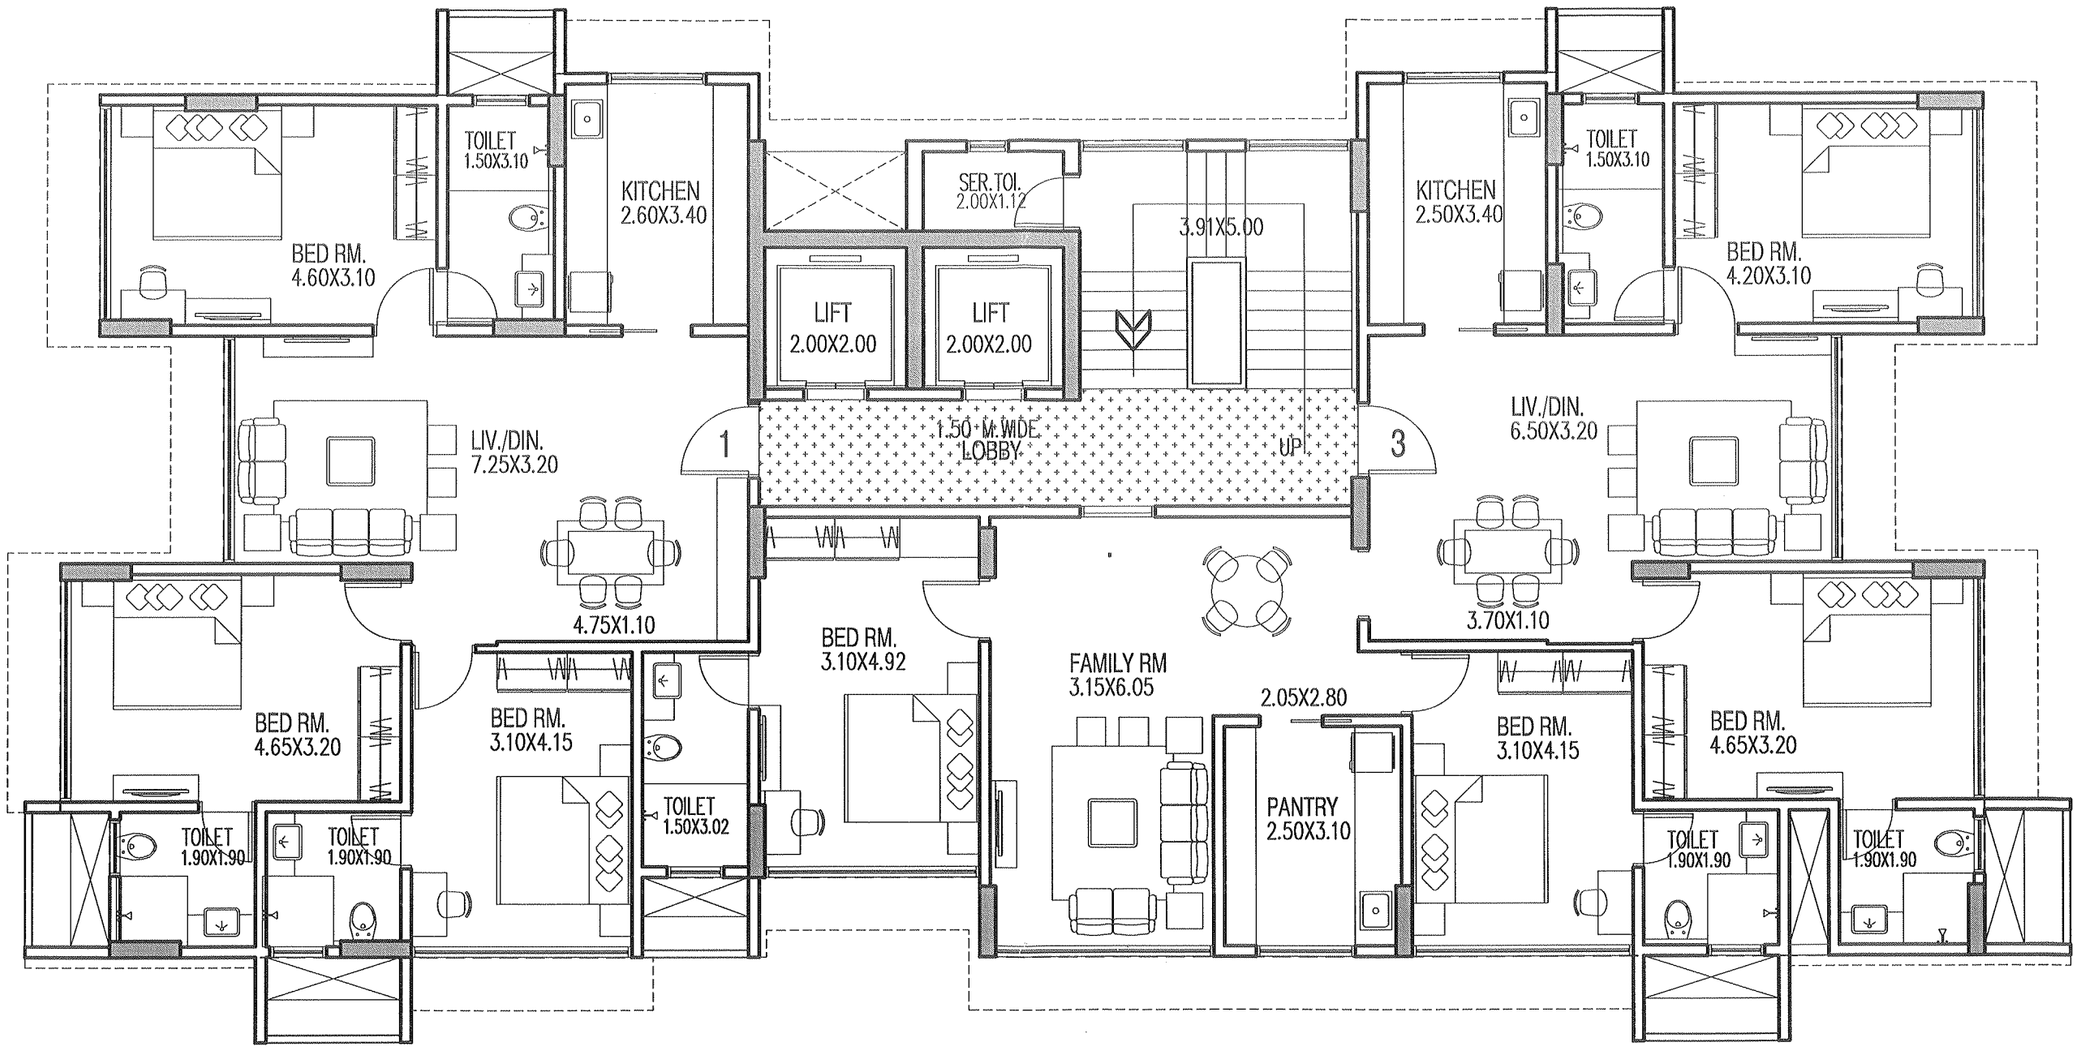

2ND FLOOR PLAN

3

16-04-2026

NORTH WEST EAST SOUTH

DRG. NO.	:	
DATE	:	20-11-2025
SCALE	:	1 : 100
DRN. BY.	:	

Jeanne Cottage

PROPOSED BUILDING ON C.T.S. NO. C/400 ON ST. PAULS ROAD, BANDRA - WEST, MUMBAI.

DEVELOPERS
TRISONS BUILDERS
'ALSID', 34, ST. ANDREW'S ROAD, BANDRA- WEST, MUMBAI - 400 0 50.

3 BHK FLAT RERA CARPET AREA 95.91 SQ.MTS i.e. 1032 SQ.FT.

2 BHK FLAT RERA CARPET AREA 72.64 SQ.MTS i.e. 781 SQ.FT.

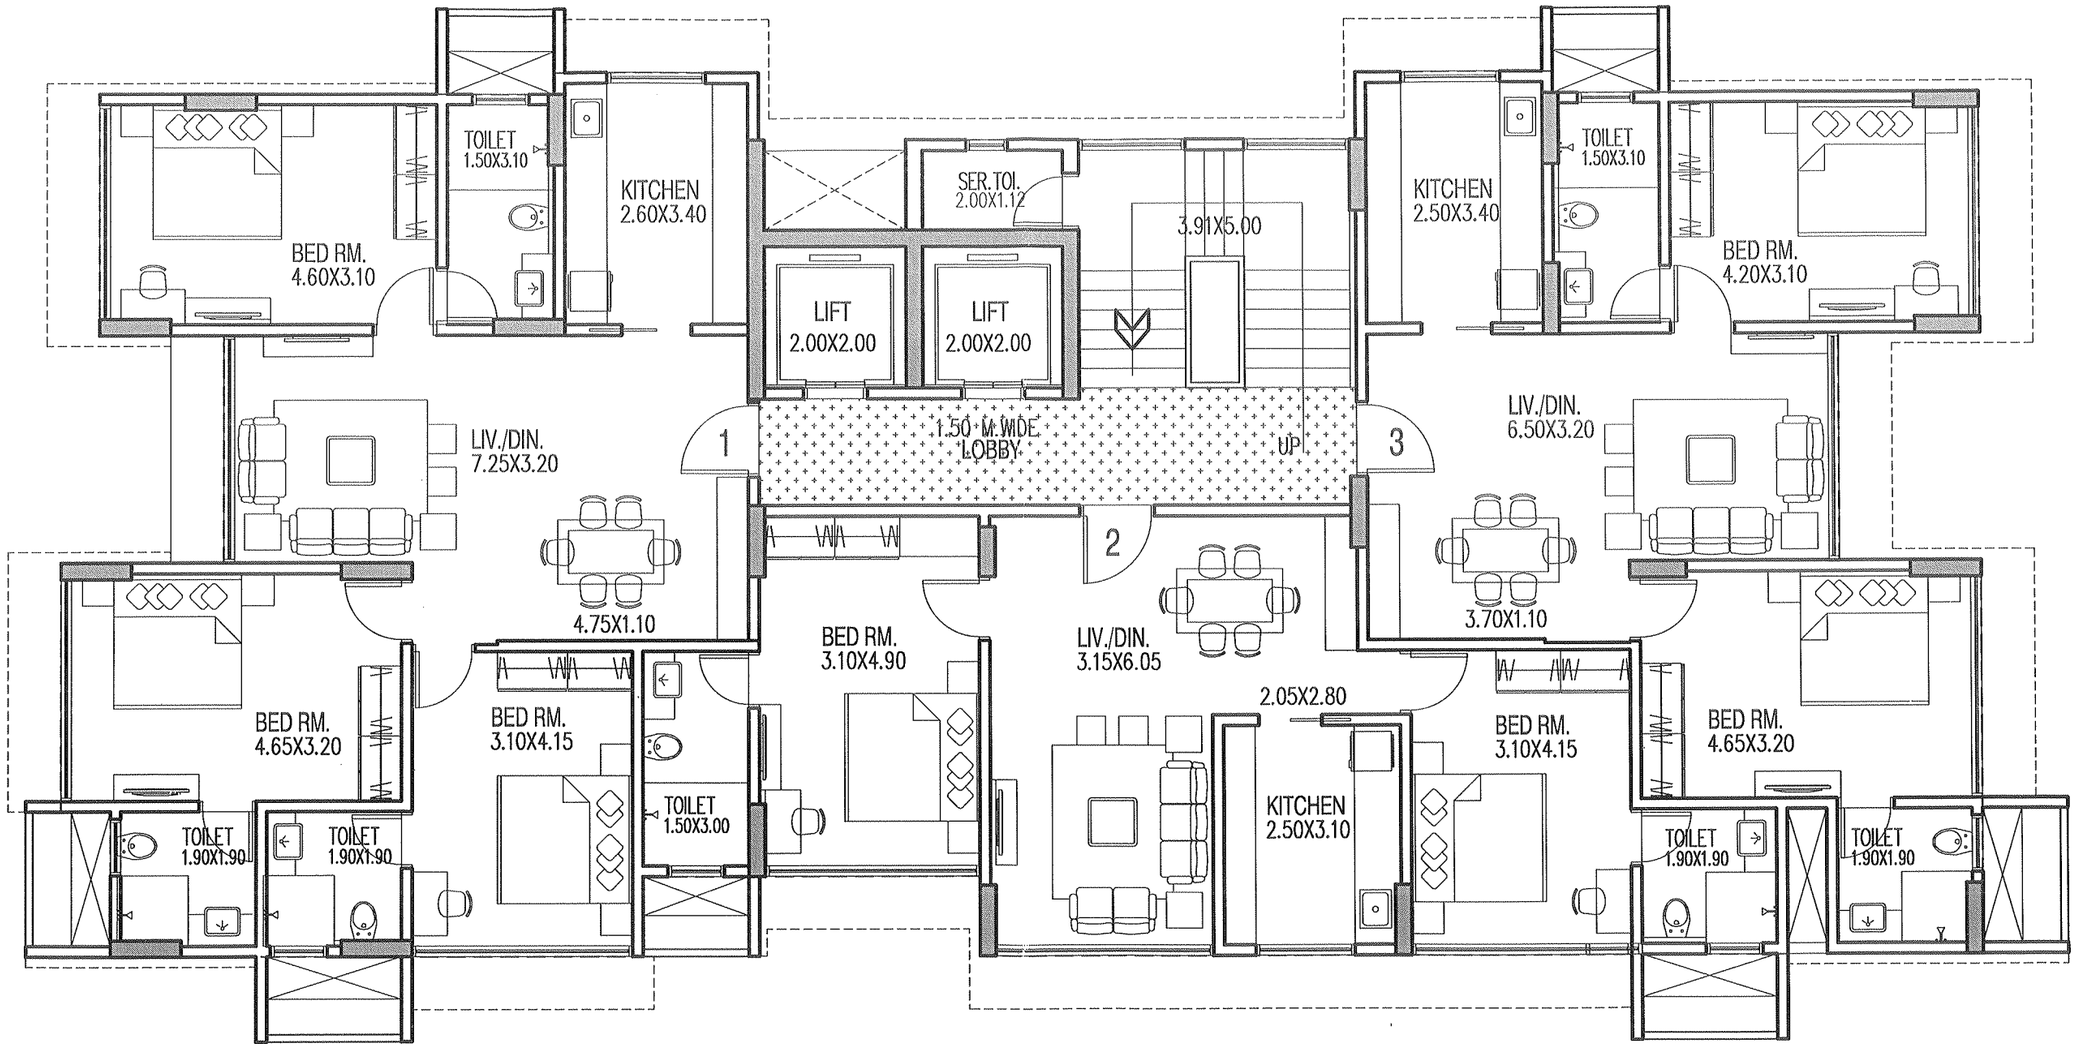

2 BHK FLAT RERA CARPET AREA 72.48 SQ.MTS i.e. 780 SQ.FT.

3RD TO 6TH FLOOR PLAN

4

16-04-2026

NORTH WEST EAST SOUTH

DRG. NO.	:	
DATE	:	20-11-2025
SCALE	:	1 : 100
DRN. BY.	:	

Jeanne Cottage

PROPOSED BUILDING ON C.T.S. NO. C/400 ON ST. PAULS ROAD, BANDRA - WEST, MUMBAI.

DEVELOPERS
TRISONS BUILDERS
'ALSID', 34, ST. ANDREW'S ROAD, BANDRA- WEST, MUMBAI - 400 0 50.